ESTIMATE FOR THE WORK OF PROVIDING & LAYING OF 230mm DIA SW LINE ...
CLASS SEWER PIPELINE FROM LAKSHMIPURA MAIN ROAD NEAR GAVIGANGADHARES...
-NDING AREA COMING UNDER MOUNT JOY S/S OF ALE SW-3 SUBDIVISION.

AE(MJ)

Executive Engine...
BWSSB South West...

Assistant Executive Engineer
O.W.S.S.B. M.N.K. Park, Basavanagudi
BANGALORE - 560 004

mate for the Work of providing & laying of 230mm dia SW Line and 300mm dia RCC NP-3 CLASS Sewer
eline From lakshmipura main road near Gavi gangadhareshwaratemple surrounding area coming under
Mount joy S/s of AEE-SW3 subdivision

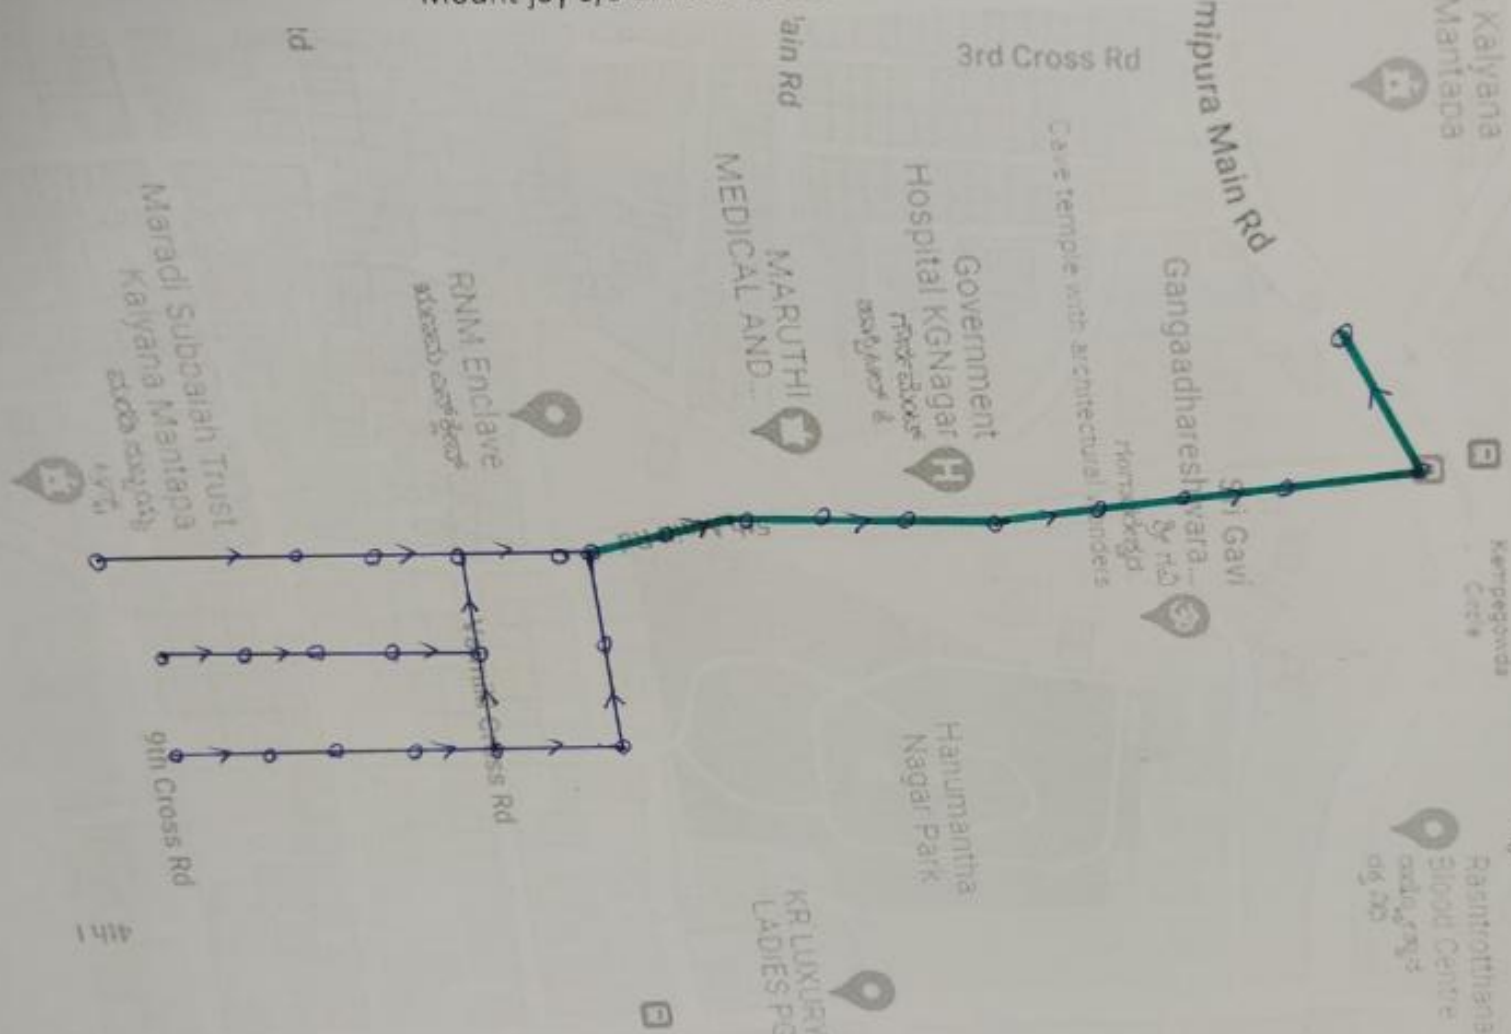

AE(MT)

Assistant Executive Engineer
No. 3, Water Supply & Sanitary Sub-Division
B.W.S.S.B. M.N.K. Park, Basavanagudi
BANGALORE - 560 004

Executive Engineer
BWSSB South West-1 Division
Kaveri Bhavana, 1st Floor, 35th Cross, 11th Main
4th 'T' Block, Jayanagar, Bengaluru

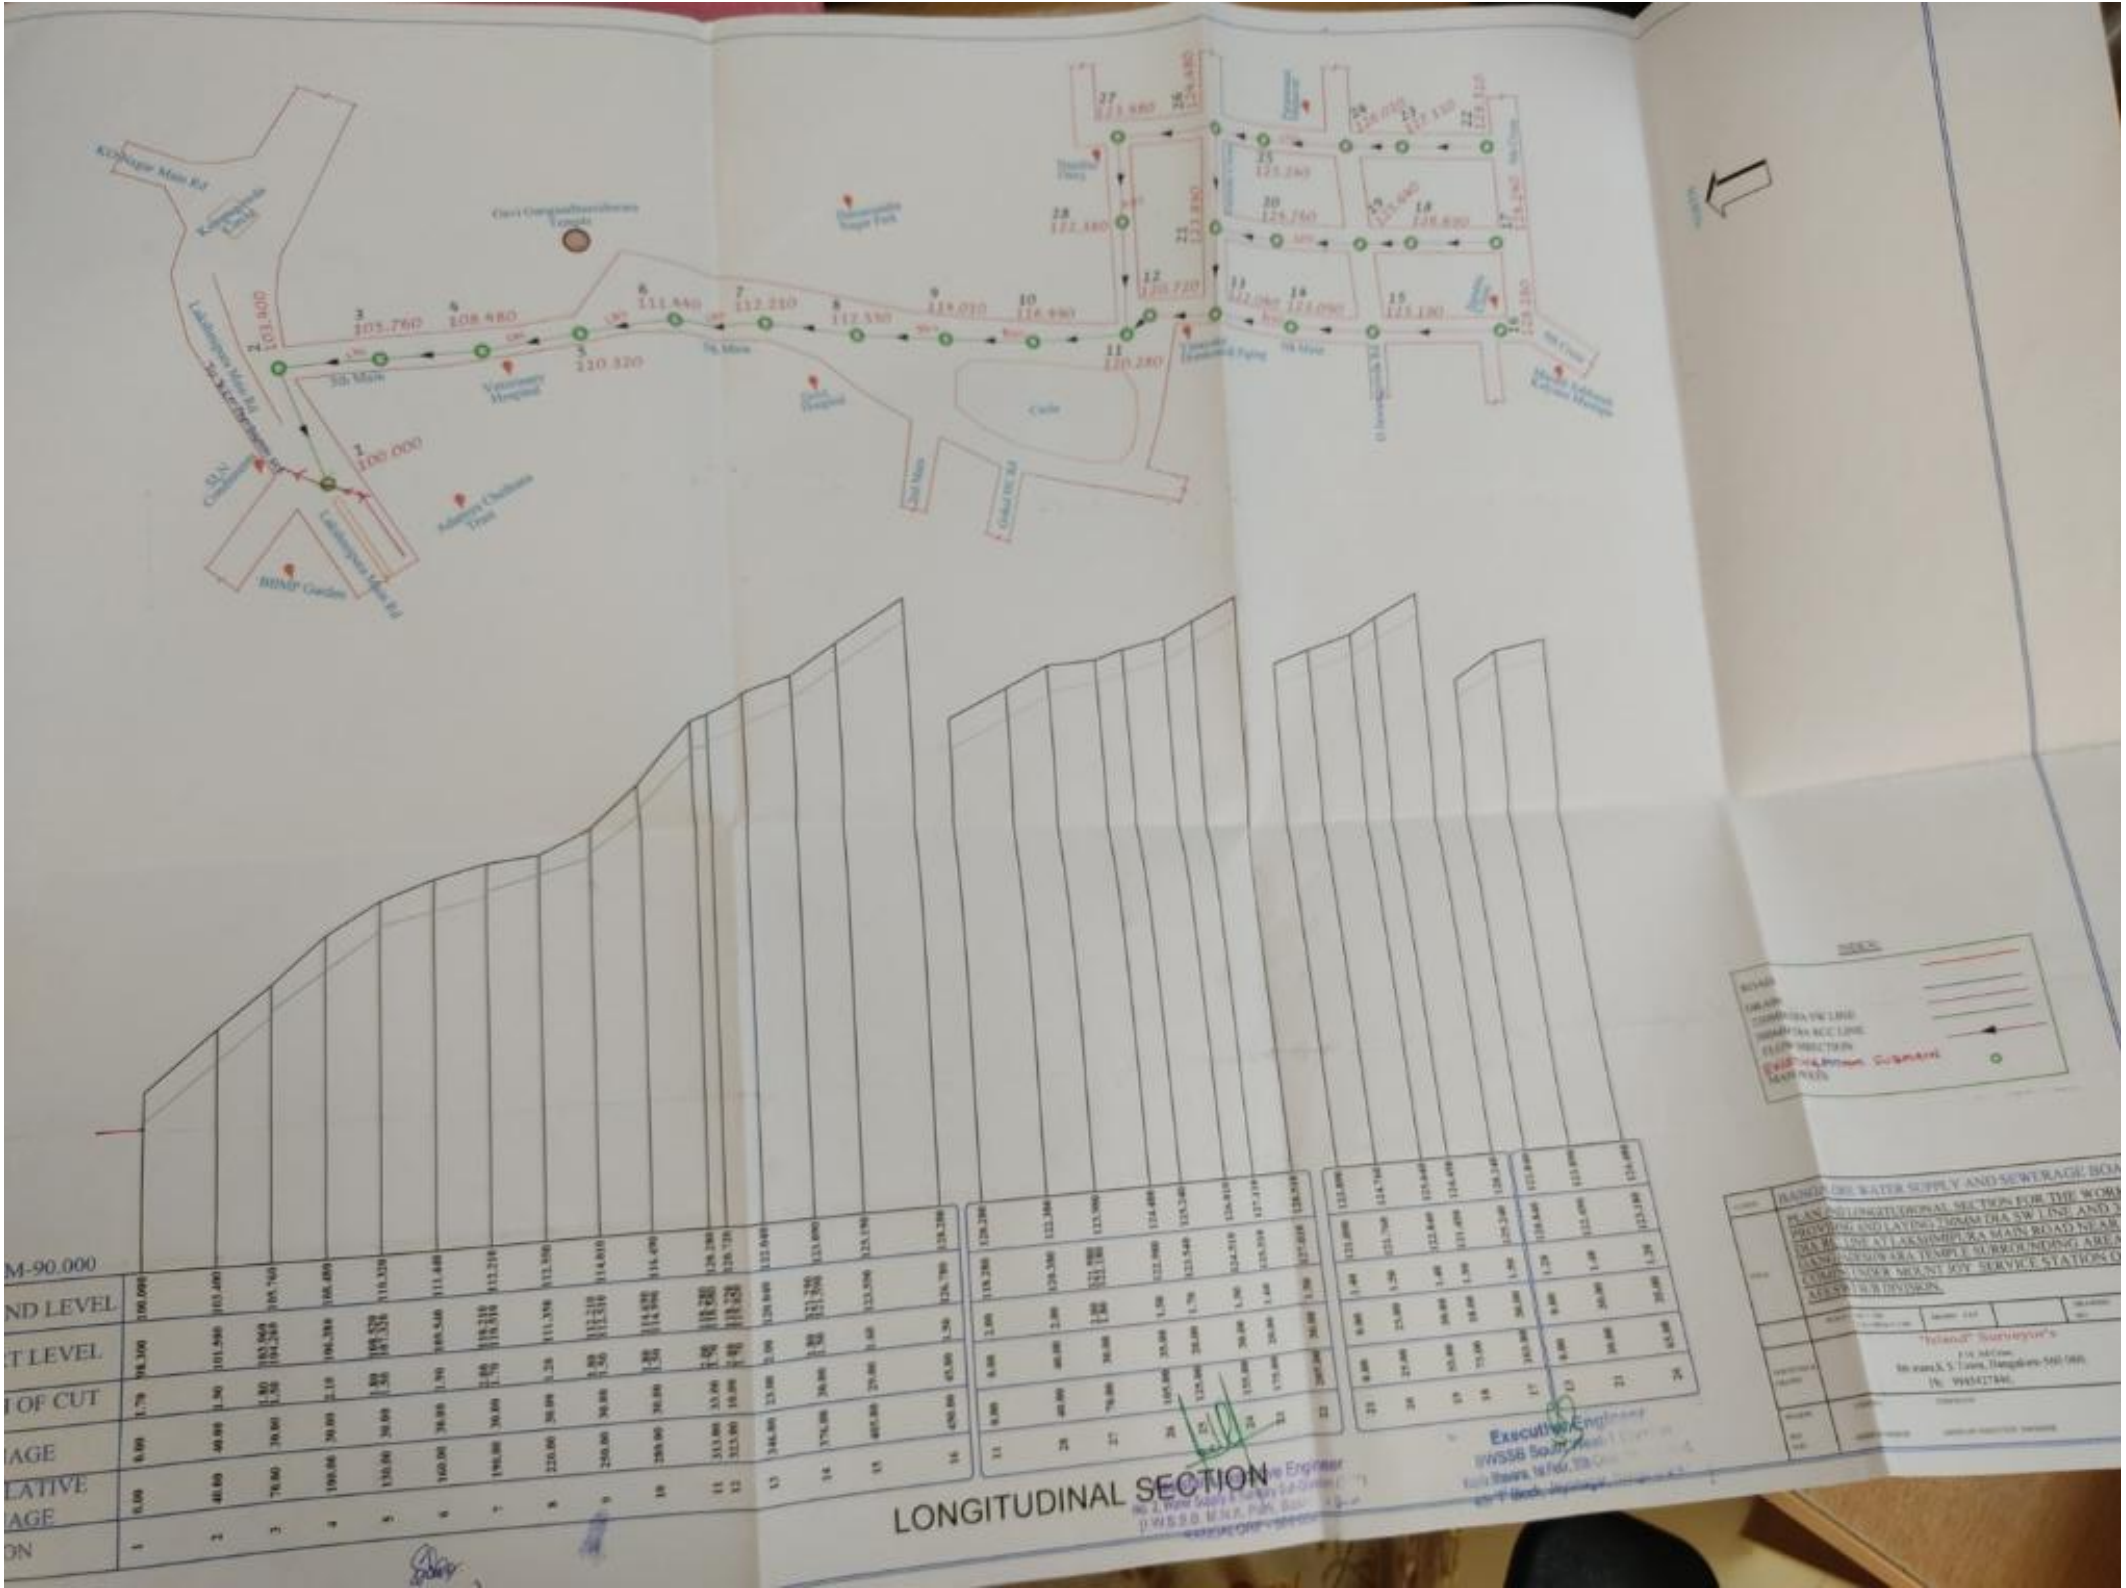
LONGITUDINAL SECTION